Email: principal.kvkeltronnagar@gmail.com

Website: https://no2cannanore.kvs.ac.in

केन्द्रीय विद्यालय संगठन

पीएम श्री केंद्रीय विद्यालय, केल्ट्रोन नगर

PM SHRI KENDRIYA VIDYALAYA KELTRON NAGAR

पि.ओ.कन्नूर विश्वविद्यालय कैंपस, P.O.KANNUR UNIVERSITY CAMPUS,

कन्नूर, ६७० ५६७ (केरला) KANNUR, 670 567 (KERALA)

(भारत सरकार शिक्षा मंत्रालय मंत्रालय के अधीन स्वायत्त सध्या)

(Autonomous Body Under The Ministry of Education, Govt. of India)

Tele/Fax: 0497-2780 155

F. No.31391/391/KVKN/2025-26/Quotations/(1) Dated: 11.09.2025

सूचना / NOTICE


विद्यालय में आउटडोर जिम के निर्माण के लिए मुहरबंद उद्धरण आमंत्रित किए जाते हैं। कार्य का विवरण विद्यालय से कार्यालय समय 09:00 बजे से 04:00 बजे तक 12.09.2025 से 21.09.2025 तक प्राप्त किया जा सकता है या विद्यालय की वेबसाइट https://no2cannanore.kvs.ac.in/ से डाउनलोड किया जा सकता है। उद्धरण प्राप्त करने की अंतिम तिथि 22.09.2025, 03:00 बजे है।

Sealed quotations are invited for construction of outdoor gym in the Vidyalaya. the details of the work can be obtained from the Vidyalaya during office hours 09:00 a.m. to 04:00 p.m. from 12.09.2025 to 21.09.2025 or can be download from the Vidyalaya website https://no2cannanore.kvs.ac.in/ . the last date for receiving the quotation is 22.09.2025, 03:00 p.m.

केन्द्रीय विद्यालय / KENDRIYA VIDYALAYA
दिनांक
Date.....


तोमस पी वी/Thomas P V
प्राचार्य/Principal

प्राचार्य / Principal
केन्द्रीय विद्यालय, केलट्रोन नगर
Kendriya Vidyalaya, Keltron Nagar
पी.ओ. कण्णूर, विश्वविद्यालय कैंपस
P.O. Kannur University Campus

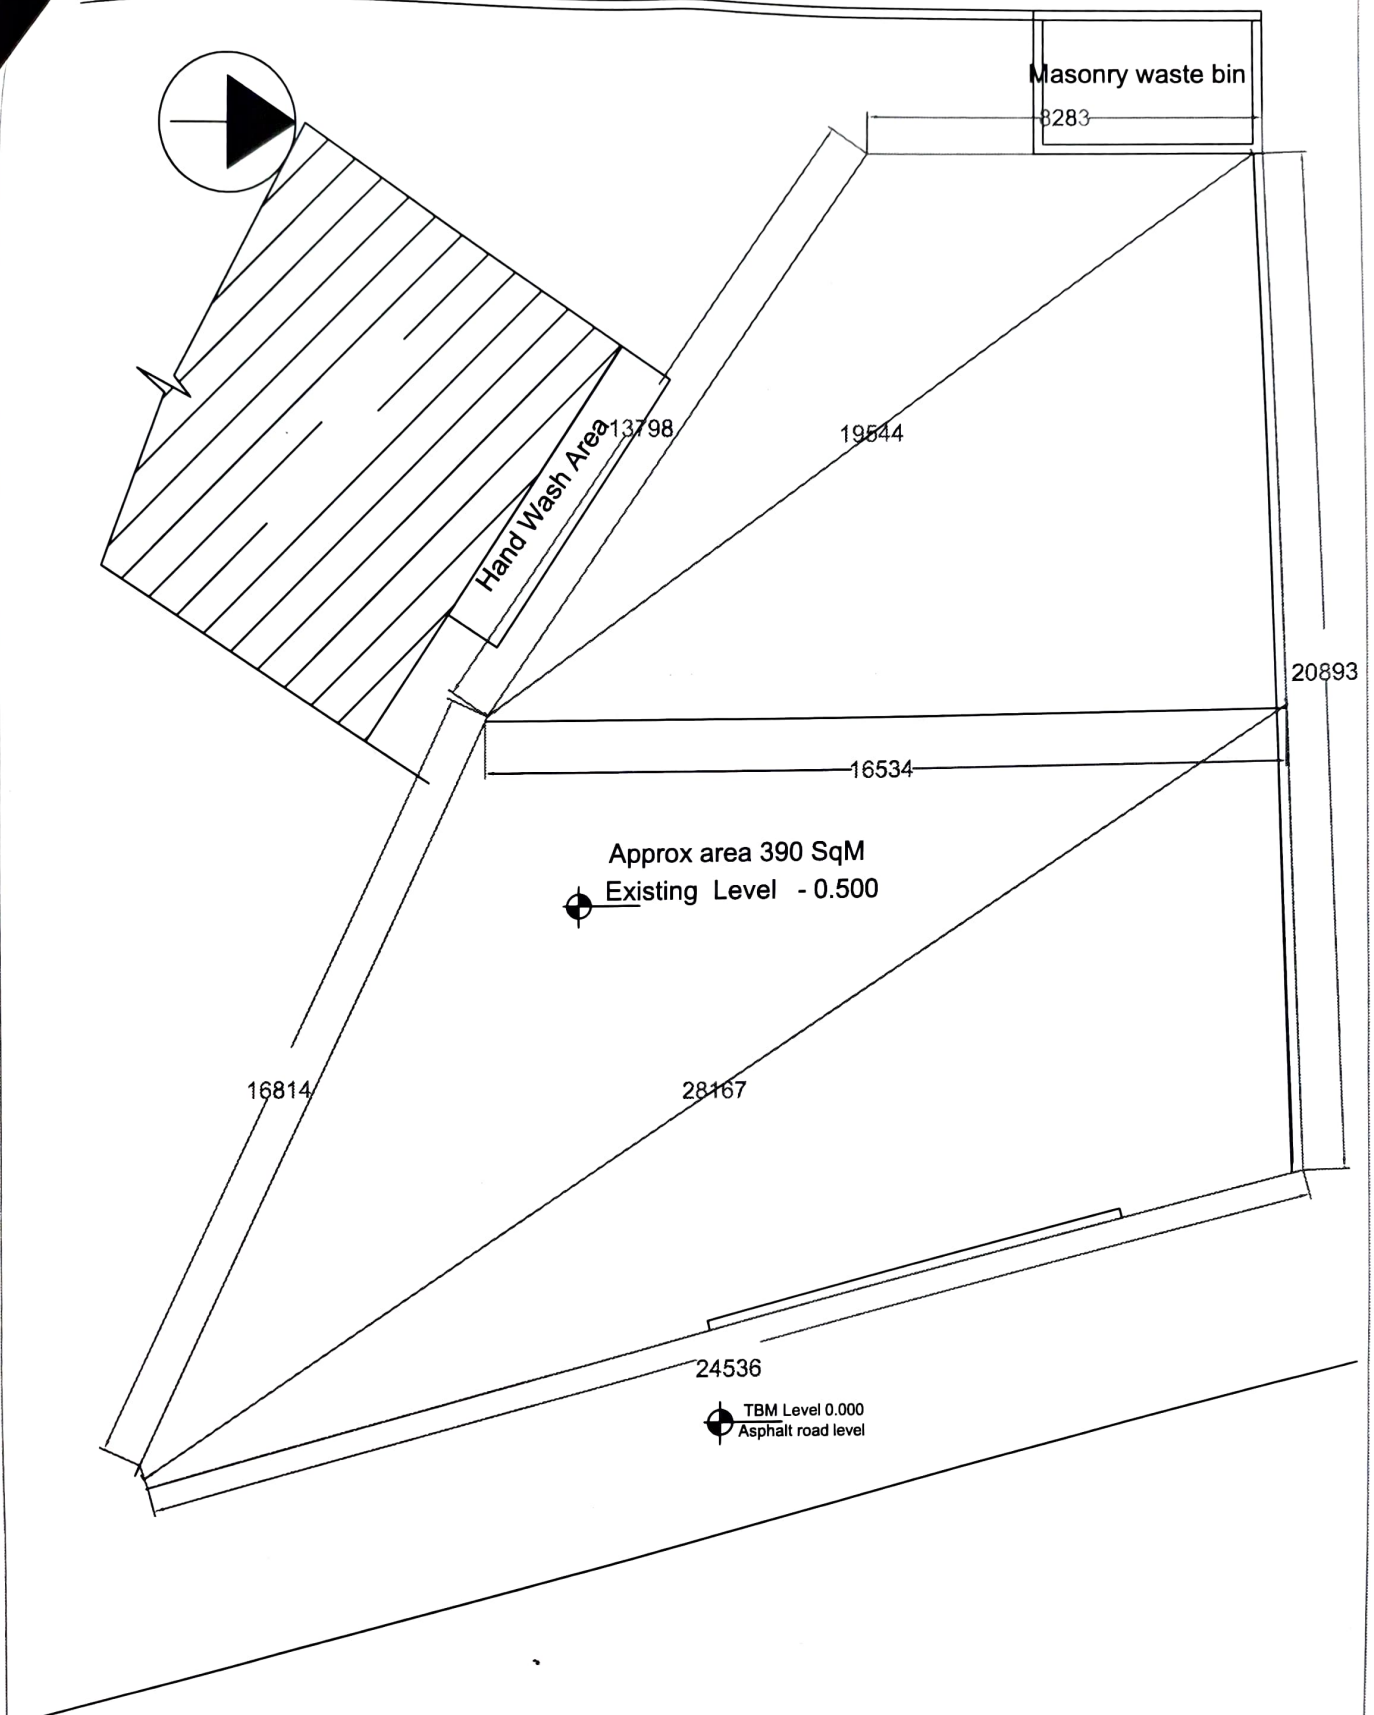


PROPOSED OPEN GYM FOR
SRI PM KENDRIYA VIDYALAYA, KELTRON NAGAR

Drg. Name.	Site Plan
Drg. Scale.	NTS, All dimns in MM
Drg. Date.	24-08-2028.
Drg. No.	Drg. No.KVK-1/1

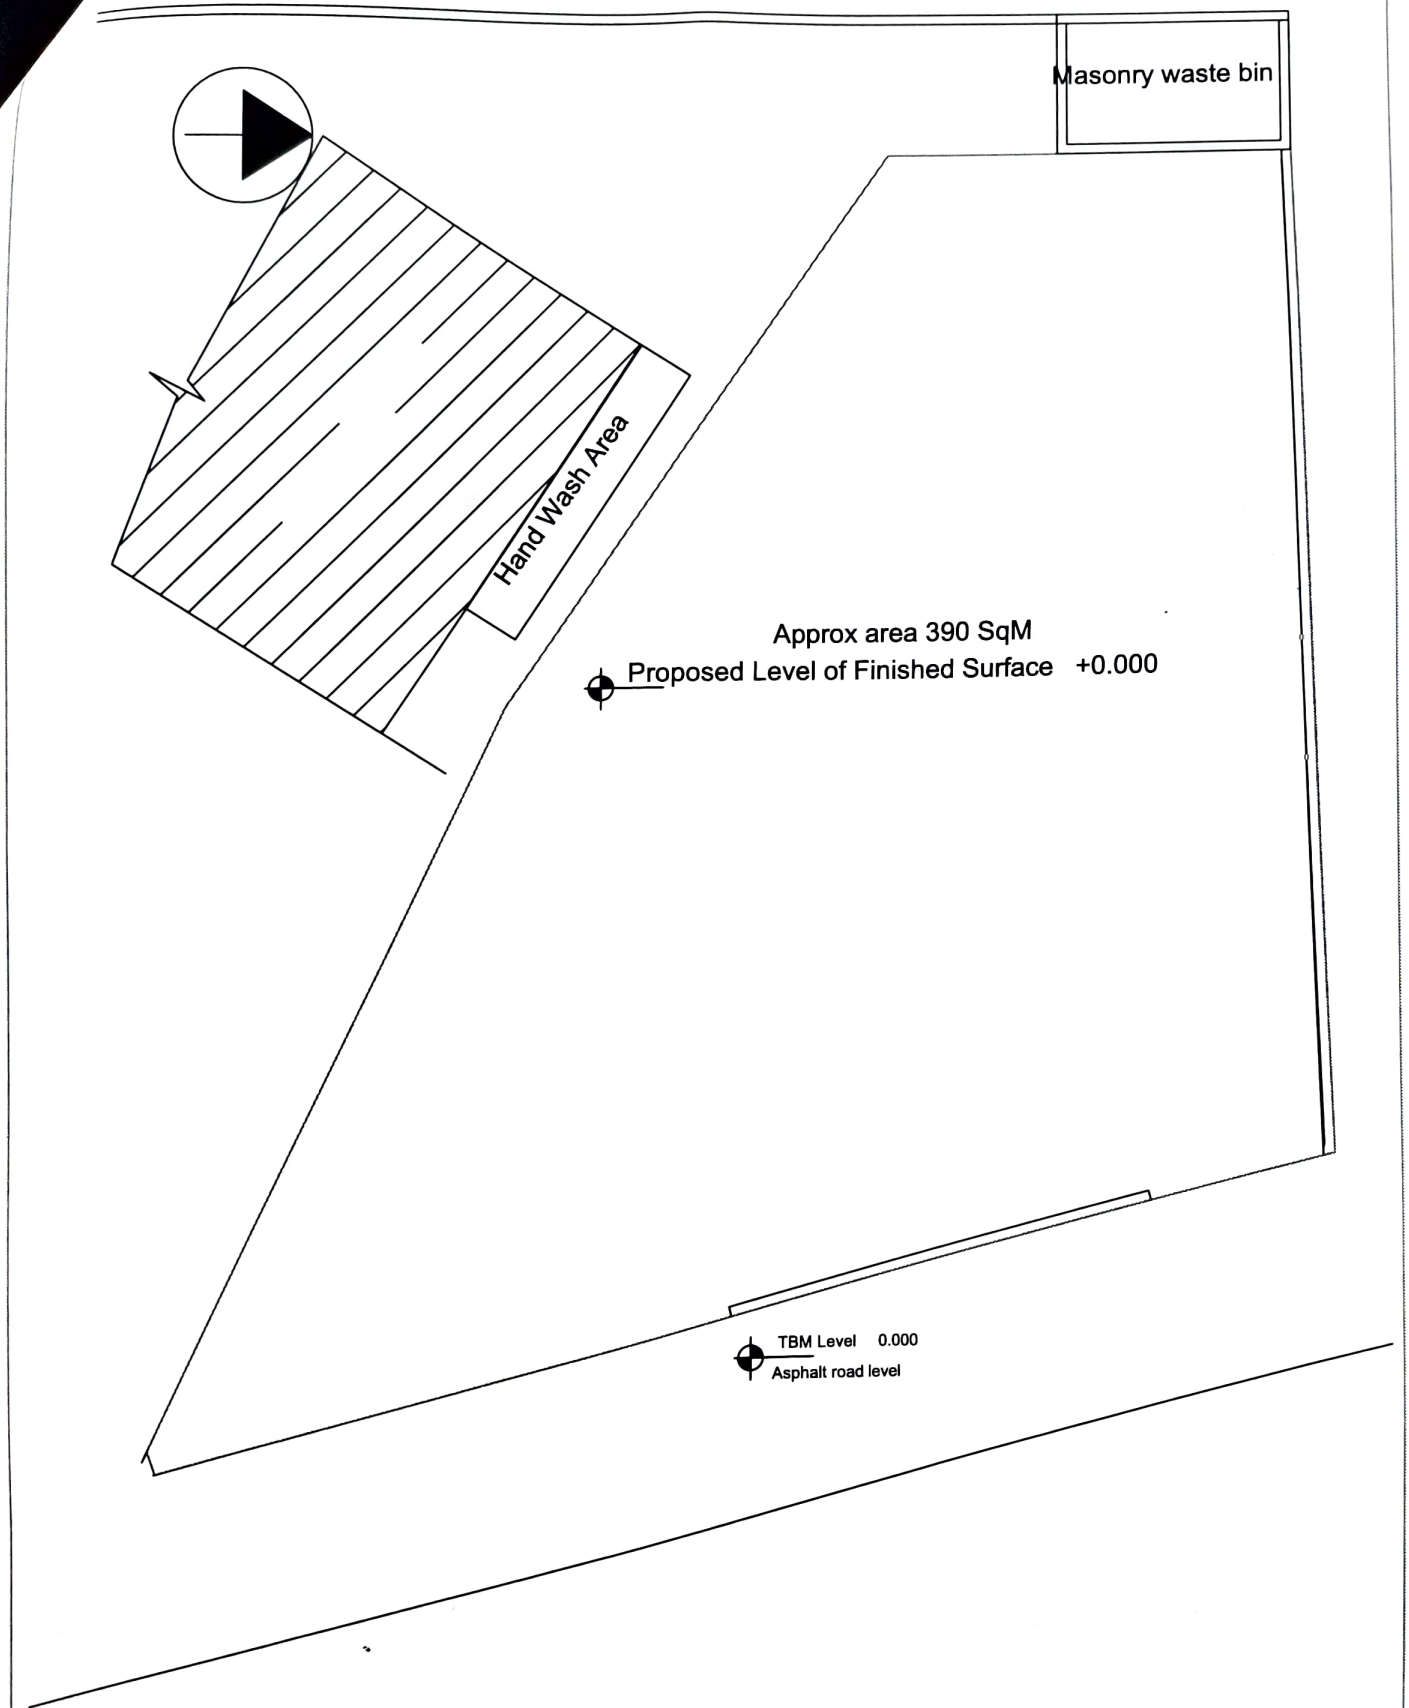

PROPOSED OPEN GYM FOR
SRI PM KENDRIYA VIDYALAYA, KELTRON NAGAR

Drg. Name.	Development Plan
Drg. Scale.	NTS, All dimns in MM
Drg. Date.	24-08-2028.
Drg. No.	Drg. No.KVK-1/2

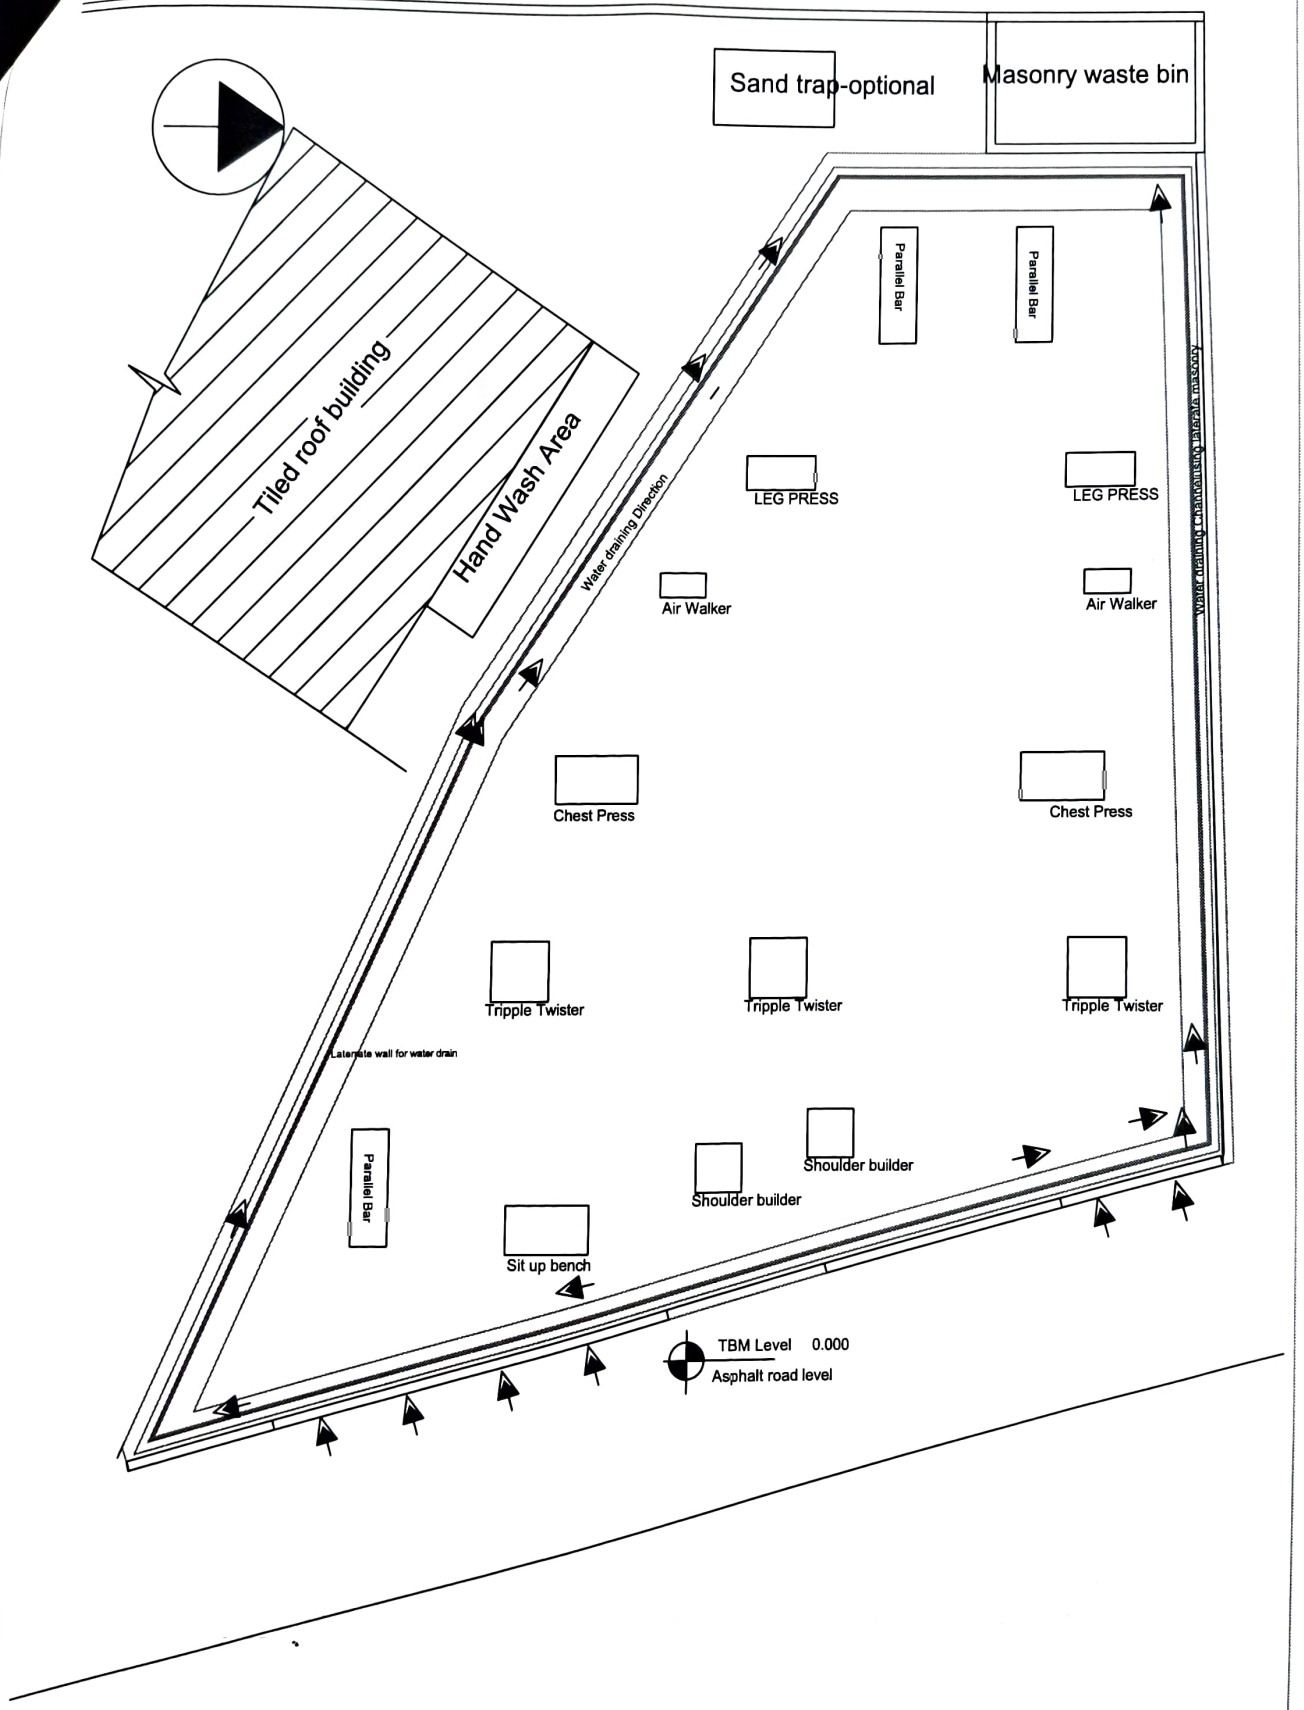

PROPOSED OPEN GYM FOR
SRI PM KENDRIYA VIDYALAYA, KELTRON NAGAR

Drg. Name.	Gym Equip. Layout Plan
Drg. Scale.	NTS, All dimns in MM
Drg. Date.	24-08-2028.
Drg. No.	Drg. No.KVK-1/3

PM SHRI KENDRIYA VIDYALAYA KELTRON NAGAR

Requirement for Open Gym

Sl. No.	CODE	Description of Work	Quantity Required	Unit	Amount
1	2.2.1 m	Earth work in rough excavation, banking excavated earth in layers not exceeding 20 cm in depth, breaking clods, watering, rolling each layer with 1/2 tonne roller or wooden or steel rammers, and rolling every 3rd and top-most layer with power roller of minimum 8 tonnes and dressing up in embankments for roads, flood banks, marginal banks and guide banks or filling up ground depressions, lead up to 50 m and lift up to 1.5 m: **All kinds of soil**	0.56	Cubic Metre	
2	6.2.2	Laterite work with undressed Laterite stone 35x22x20 cm in foundation and plinth in: Cement Mortar 1:6 (1 cement : 6 coarse sand)	8.55	Cubic Metre	
3	Non Schedule Item Based on DSR Item	Supplying & Spreading excavated earth in layers not exceeding 20 cm in depth, breaking clods, watering, rolling each layer with 1/2 tonne roller, or wooden or steel rammers, and rolling every 3rd and top-most layer with power roller of minimum 8 tonnes and dressing up, in embankments for roads, flood banks, marginal banks, and guide banks etc., lead up to 50 m and lift up to 1.5 m: **All kinds of soil**	90	Cubic Metre	
4	Non Schedule Item Based on DSR Item	Pavement Work: Supply and laying of Pavement block over well-compacted surface including of spreading of 6mm broken granite chips including all expenses	150	Sq.M	

केन्द्रीय विद्यालय / KENDRIYA VIDYALAYA
दिनांक
Date.....
केलट्रोन नगर / Keltron Nagar

Principal

Principal
केन्द्रीय विद्यालय, केलट्रोन नगर
Kendriya Vidyalaya, Keltron Nagar
पी.ओ. कण्णूर, विधविद्यालय कोड
P.O. Kannur University Code

PM SHRI KENDRIYA VIDYALAYA KELTRON NAGAR

Equipment to be Supplied & Fixed for Open Gym

Sl. No.	Description of Work	Quantity Required	Amount (₹)
1	Parallel Bar	3	
2	Leg Press	2	
3.	Heavy Duty Air Walker – Single	2	
4.	Triple Twister	1	
5.	Chest Press - Double	2	
6.	Shoulder Builder – Three Wheel	2	
7.	Double Surf Board	2	
8.	Sit up Bench	2	
9.	Push up bar	1	

Warranty for equipment should be minimum 1 year

केन्द्रीय विद्यालय / KENDRIYA VIDYALAYA
दिनांक
Date.....
केलट्रोन नगर / Keltron Nagar

Principal

केन्द्रीय विद्यालय, केलट्रोन नगर
Kendriya Vidyalaya, Keltron Nagar
पी.ओ. कण्णूर, विधविद्यालय कॉम्पस
P.O. Kannur University Campus
670 567 / Kannur