



पीएम श्री केंद्रीय विद्यालय, केल्ट्रोन नगर

PM SHRI KENDRIYA VIDYALAYA KELTRON NAGAR

पि.ओ.कन्नूर विश्वविद्यालय कैंपस, P.O.KANNUR UNIVERSITY CAMPUS,

कन्नूर, ६७० ५६७ (केरला) KANNUR, 670 567 (KERALA)

(भारत सरकार शिक्षा मंत्रालय मंत्रालय के अधीन स्वायत्त सध्या)

(Autonomous Body Under The Ministry of Education, Govt. of India)

Tele/Fax: 0497-2780 155

F. No.31391/391/KVKN/2025-26/Quotations/(2)

Dated: 11.09.2025

सूचना / NOTICE

विद्यालय में एक रैंप के निर्माण के लिए मुहरबंद उद्धरण आमंत्रित किए जाते हैं। कार्य का विवरण विद्यालय से कार्यालय समय 09:00 बजे से 04:00 बजे तक 12.09.2025 से 21.09.2025 तक प्राप्त किया जा सकता है या विद्यालय की वेबसाइट <https://no2cannanore.kvs.ac.in/> से डाउनलोड किया जा सकता है। उद्धरण प्राप्त करने की अंतिम तिथि 22.09.2025, 03:00 बजे है।

Sealed quotations are invited for construction of one ramp in the Vidyalaya. the details of the work can be obtained from the Vidyalaya during office hours 09:00 a.m. to 04:00 p.m. from 12.09.2025 to 21.09.2025 or can be download from the Vidyalaya website <https://no2cannanore.kvs.ac.in/> . the last date for receiving the quotation is 22.09.2025, 03:00 p.m.



तोमस पी वी/Thomas P V


प्राचार्य/Principal

केन्द्रीय विद्यालय, केल्ट्रोन नगर
Kendriya Vidyalaya, Keltron Nagar
पि.ओ. कन्नूर, विश्वविद्यालय कैंपस
P.O. Kannur University Campus
कन्नूर-६७० ५६७ / Kannur - 670 567

SHRI PM KENDRIYA VIDYALAY KELTRON NAGR



Construction of Ramp for Physically Handicapped

Drawings & BOQs

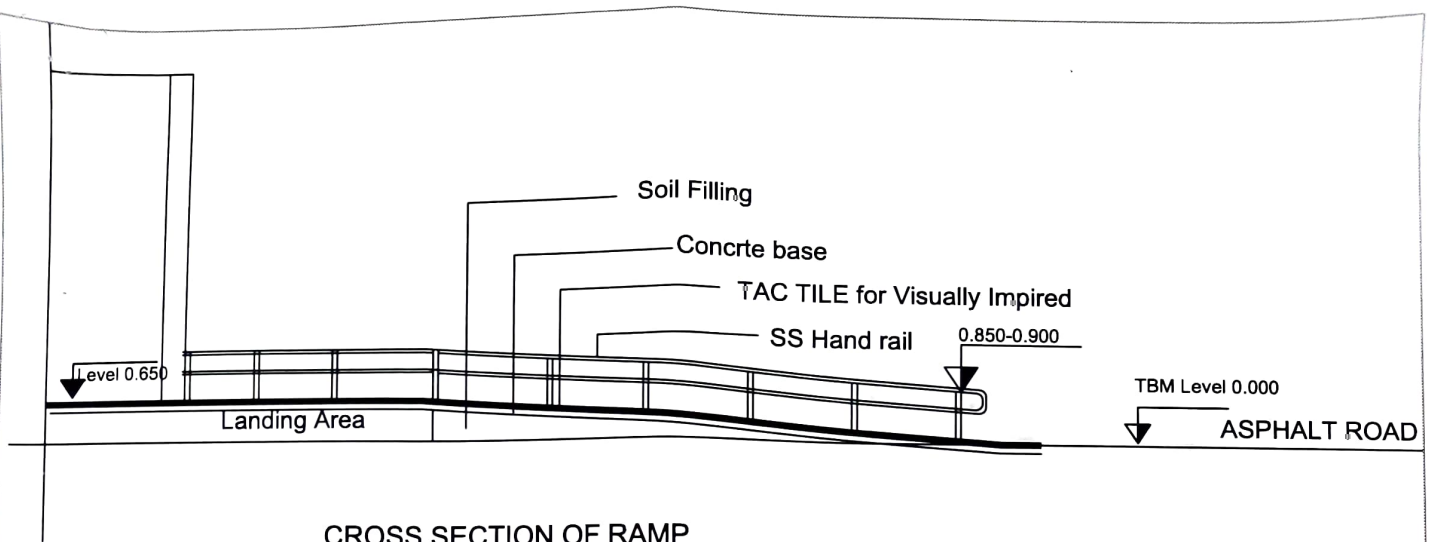

CROSS SECTION OF RAMP

SCALE : NTS All dimensions are in MM

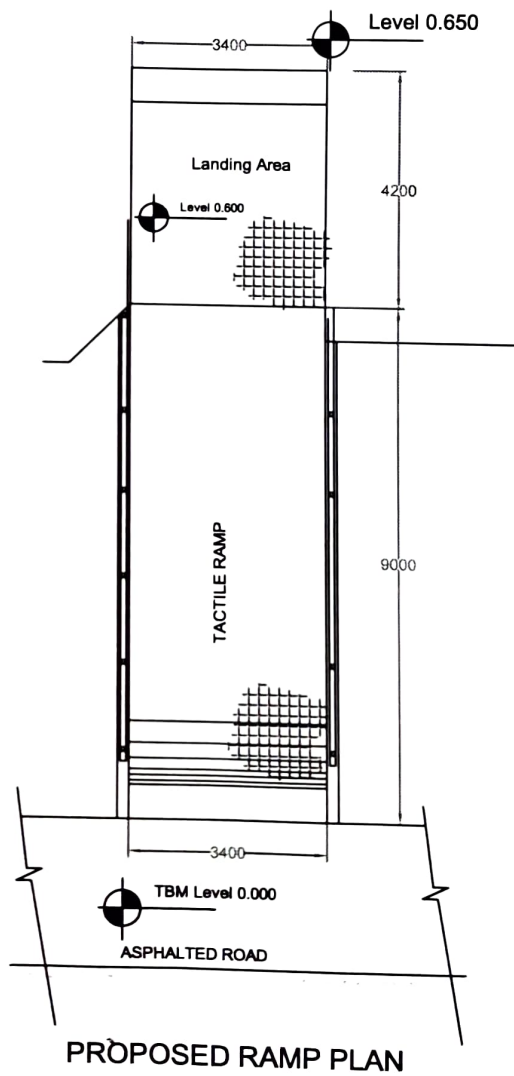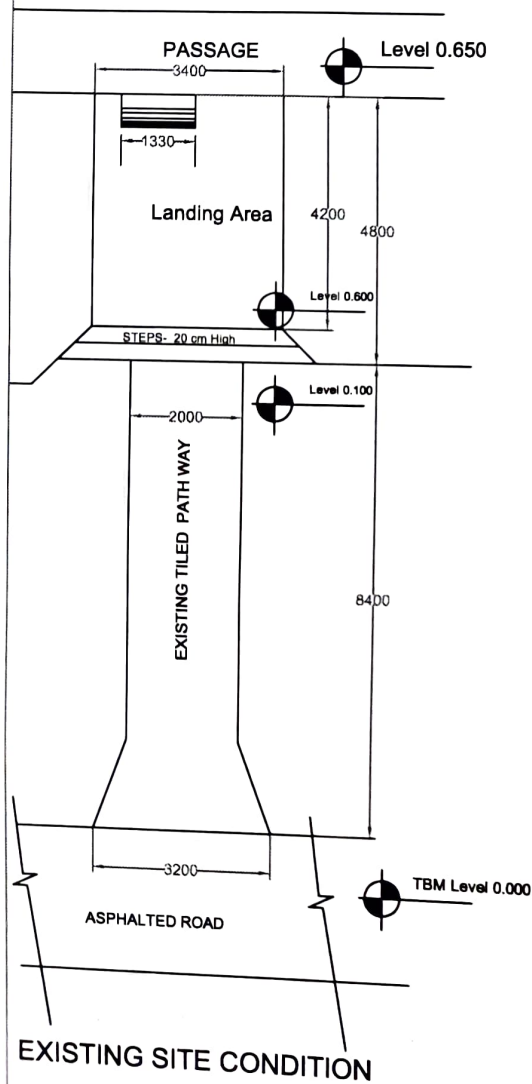

PROPOSED PROJECT OF CONSTRUCTION OF
RAMP For PH & VISUALLY IMPIRED PERSONS at
Kendriya Vidyalaya , Keltron Nagar

Drg. Name.	
Drg. Scale.	NTS, All dimns in MM
Drg. Date.	24-08-2028.
Drg. No.	Drg. No.KVK-1/1

PM SHRI KENDRIYA VIDYALAYA KELTRON NAGAR
Requirement for the Construction of Ramp

Sl. No.	CODE	Description of Work	Quantity Required	Unit	Rate
1	2.2.1	Earth work in rough excavation, banking excavated earth in layers not exceeding 20 cm in depth, breaking clods, watering, rolling each layer with 1/2 tonne roller or wooden or steel rammers, and rolling every 3rd and top-most layer with power roller of min. 8 tonnes and dressing up in embankments for roads, flood banks, etc., lead up to 50 m and lift up to 1.5 m. All kinds of soil	1.26	Cubic Metre	
2	6.2.2	Laterate work with undressed Laterate stone 35x22x20 cm in foundation and plinth in Cement Mortar 1:6 (1 cement : 6 coarse sand)	1.08	Cubic Metre	
3	Non-Schedule Item (Based on DSR)	Supplying & spreading excavated earth as described in item 1 (same description repeated)	19.95	Cubic Metre	
4	4.1.3	Providing and laying in position cement concrete of specified grade excluding centering and shuttering - 1:2:4 (cement : 2 coarse sand (Zone-III) : 4 graded stone aggregate 20 mm nominal size)	3.37	Cubic Metre	
5	Non-Schedule Item (Based on DSR)	Providing and laying TACTILE tiles (for vision-impaired persons) 20-22 mm thick in outdoor areas like footpaths, courts, etc., jointed with white cement slurry, pigmented, rubbed and cleaned, on 20 mm thick cement mortar 1:4 bed. All shapes & patterns as per Engineer's direction.	44.54	Sq.M	
6	10.16.2	Steel work in built-up tubular (round/square/rectangular) hollow tubes — trusses etc., including cutting, hoisting, fixing, welding, and priming with approved primer, bolted with shaped washers.	126.29	Kg	
7	Non-Schedule Item (Based on DSR)	Steel Work in Built-up Tubular sections (round/square/rectangular) for hand rails etc., complete with cutting, hoisting, welding, bolting, using 304 Grade , 18 SWG.	115	Kg	



(Signature)
Principal

केन्द्रीय विद्यालय, केलट्रॉन नगर
Kendriya Vidyalaya, Keltron Nagar
पी.ओ. कण्णूर, विश्वविद्यालय कॉम्पस
P.O. Kannur University Campus
कण्णूर-670 567 / Kannur - 670 567